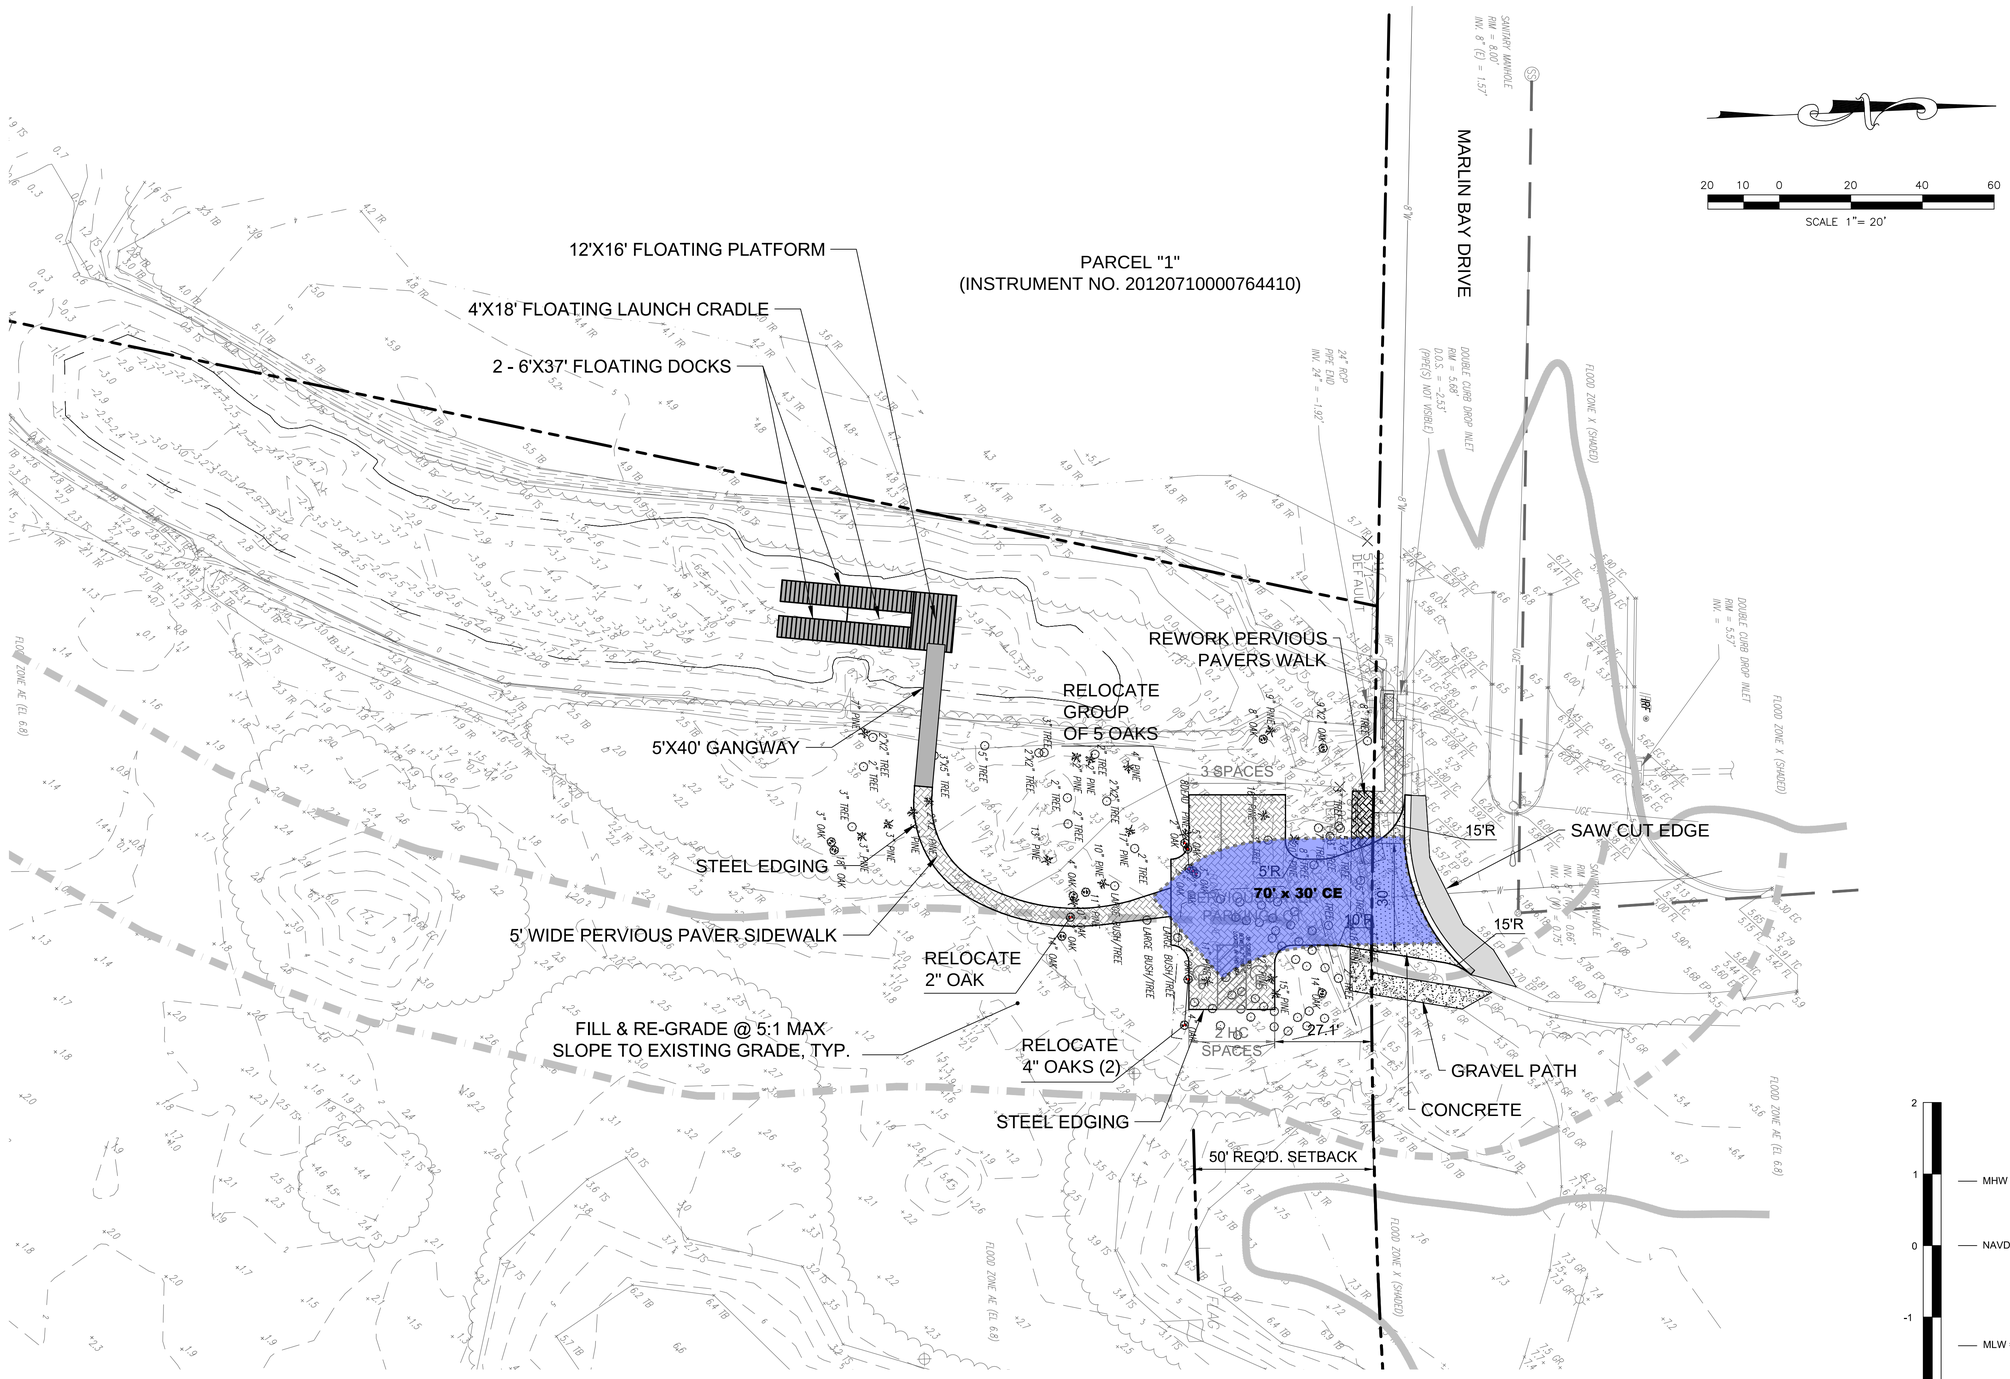

DATUM DIAGRAM (NTS)

ELEVATIONS ARE IN FEET REFERRED TO NAVD88
BASED ON THE 1983-2001 NATIONAL TIDAL DATUM EPOCH

Langley & McDonald, Inc
Engineering • Planning • Surveying
309 Lynnhaven Parkway
Virginia Beach, VA 23452
PH: (757) 463-4306 FAX: (757) 463-3563

REVISION:

DATE:

PLEASURE HOUSE POINT

FOR

VIRGINIA BEACH, VIRGINIA

DESIGNED:	ABG
DRAWN:	MC
CHECKED:	TBL
SCALE:	1" = 20'
DATE:	12/04/2014
FILE:	PLAN11-19-20
PROJ. #:	2011-19-20

SHEET NO.

1

OF 1 SHEETS